SPECIAL NOTE:

SEE LARGE SCALE PLUMBING PLANS ON SHEETS P2.1 AND P2.2 FOR WATER, WASTE, GAS AND CONDENSATE DRAIN PIPING SERVING INDIVIDUAL APARTMENTS.

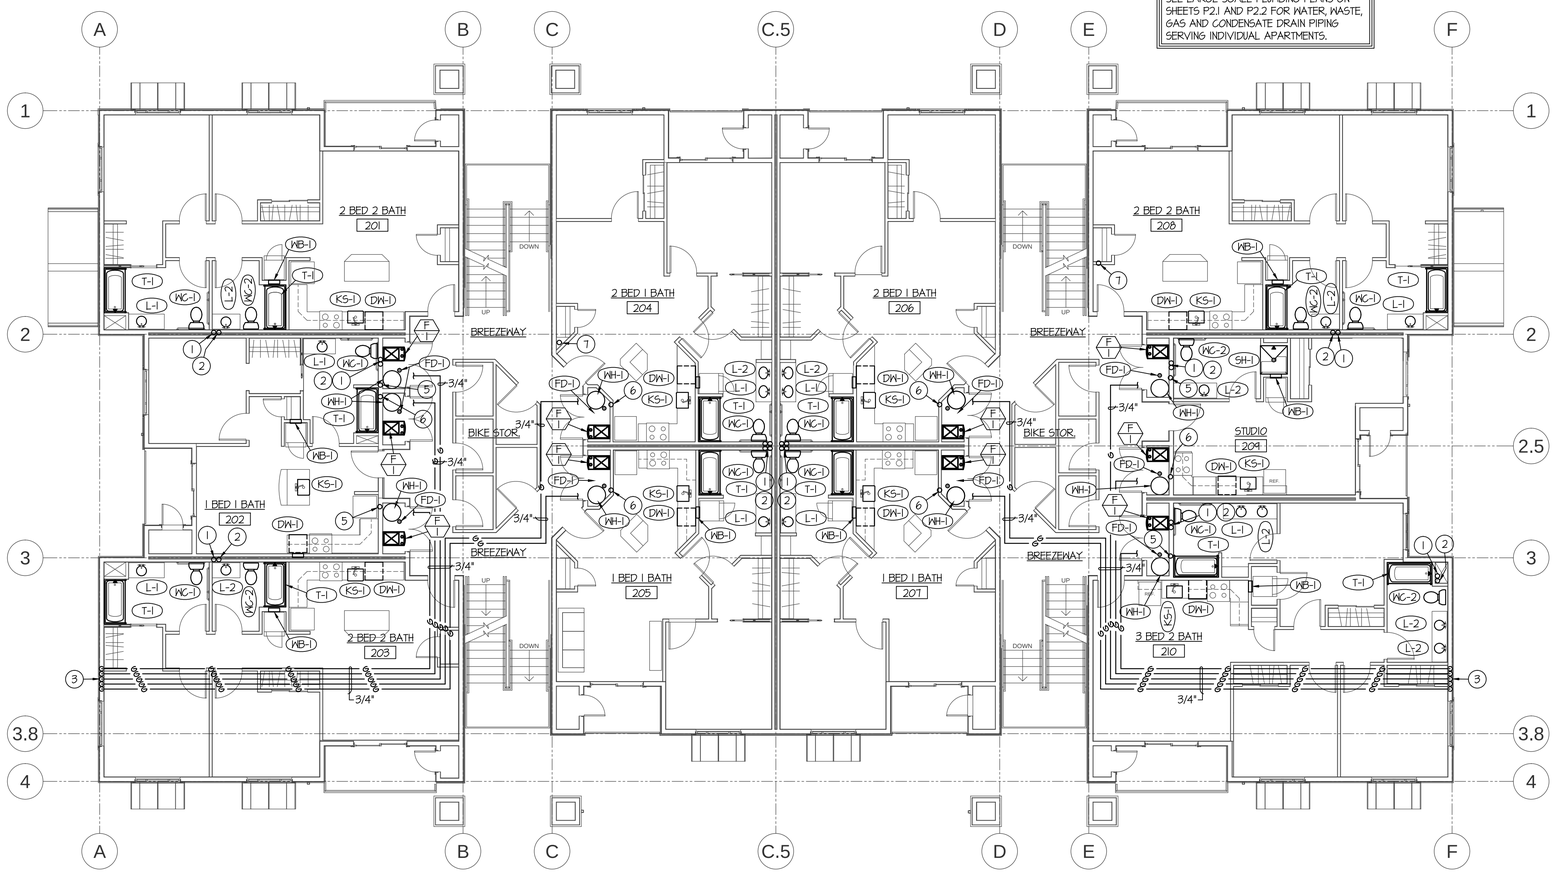

LEVEL 2 PLUMBING FLOOR PLAN

SCALE: 1/8" = 1'-0"

PLAN NOTES:

1. 4" VENT STACK UP IN WALL TO 4" VTR ON ROOF TO SERVE ALL LEVELS.
2. 4" WASTE STACK UP IN WALL TO THIS LEVEL. SEE SHEET P1.1 FOR CONTINUATION OF PIPING BELOW.
3. DROP (5) 3/4" OZ. GAS LINES DOWN IN STUD SPACE OF EXTERIOR WALL TO GAS METER TREE LOCATED BELOW. SEE SHEET P1.1 FOR CONTINUATION OF PIPING.
4. NOT USED.
5. 1" CW LINE UP FROM BELOW TO SERVE THIS LEVEL APT. SEE SHEET P1.1 FOR CONTINUATION OF PIPING.
6. 3/4" CW LINE UP FROM BELOW TO SERVE THIS LEVEL APT. SEE SHEET P1.1 FOR CONTINUATION OF PIPING.
7. RISE FIRE SPRINKLER LINE UP IN CLOSET WALL TO SERVE THIS LEVEL APT.

PROFESSIONAL ENGINEER REGISTERED STATE OF IDAHO WAYNE C. SUDWEEKS

SEPT. 14, 2018

Engineered Systems Associates
1355 EAST CENTER
POCATELLO, IDAHO 83201
PHONE: (208) 233-0501
FAX: (208) 233-0529
EMAIL: esa@engsystems.com

ESA JOB NUMBER: 18020

architects + planners
udg
urban design group
1248 s 500 w
mapleton ut. 84664
801.209.6814
www.urbandg.com

The drawings, specifications, designs, and images represented herein are considered by law the architect's instruments of service and are the property of Urban Design Group, Inc. They are available for limited review and evaluation by clients, consultants, contractors, government agencies, and others as required for project planning and approval. They are not to be used, or are intended for use only for the project specified and are to be used for no other purpose or project including additions to or modification of the completed project. No part thereof may be copied, reproduced, photographed, modified, published, uploaded, transmitted, disclosed, sold, distributed to others in any way including in digital form, or otherwise used without the prior written consent of Urban Design Group, Inc.

consultant:

GOULD+ ARCHITECTS
427 WEST 11950 SOUTH, SUITE 201
DRAPER, UTAH 84020
PHONE: 801.576.9900

© GOULD+ ARCHITECTS, LLC - 2018

stamp:

date: September 14, 2018
project number: 18006-1
drawn by: SR
project status: PERMIT DOCUMENTS

current as of: original drawing is 24" x 36"

revisions:

num.	description	date
1		
2		
3		
4		
5		
6		
7		
8		
9		
10		
11		
12		
13		
14		
15		
16		
17		
18		
19		
20		

THOMSON FARMS APARTMENTS

355 THOMSON FARMS ROAD
REXBURG, ID. 83440

2-STORY BUILDING

for: STILLWATER EQUITY PARTNERS LLC.

sheet title:

OVERALL LEVEL 2 PLUMBING FLOOR PLAN

COPYRIGHT © 2015 URBAN DESIGN GROUP, llc

sheet number:

P1.2