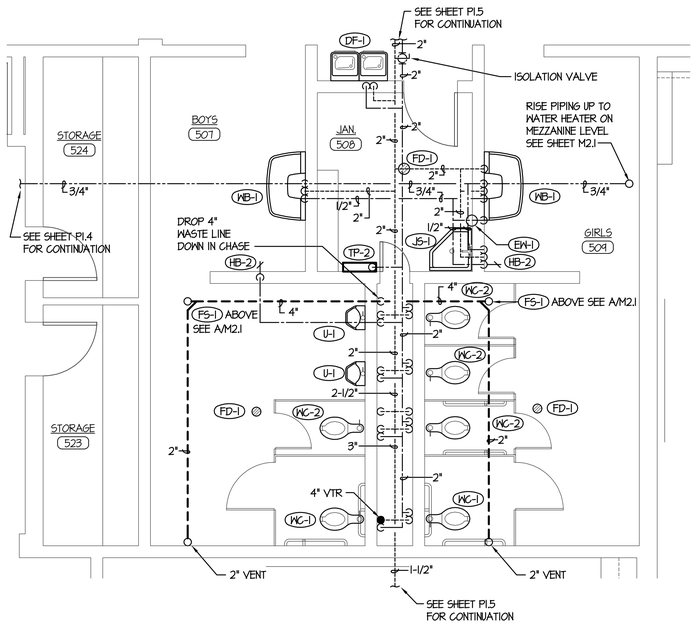

A | LARGE SCALE TOILET ROOMS 507 & 509 | SCALE: 1/4" = 1'-0"

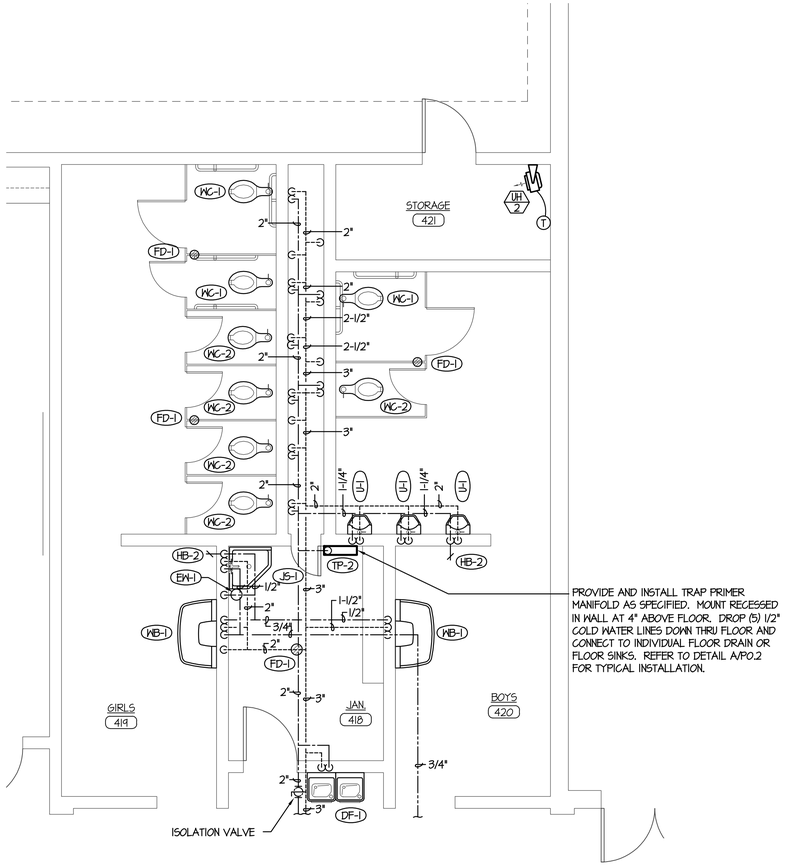

D | LARGE SCALE TOILET ROOMS 419 & 420 | SCALE: 1/4" = 1'-0"

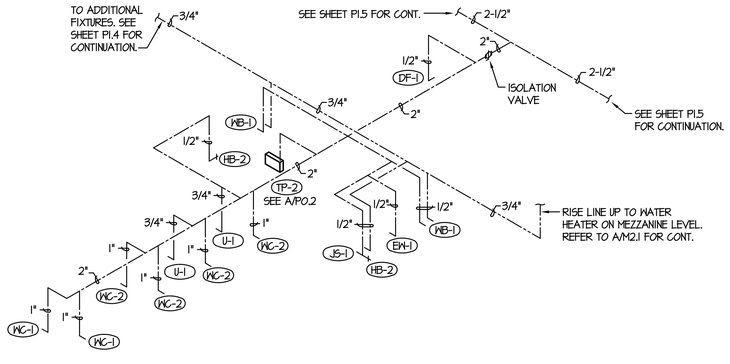

B | WATER PIPING ISOMETRIC - TOILET ROOMS 507 & 509 | NO SCALE

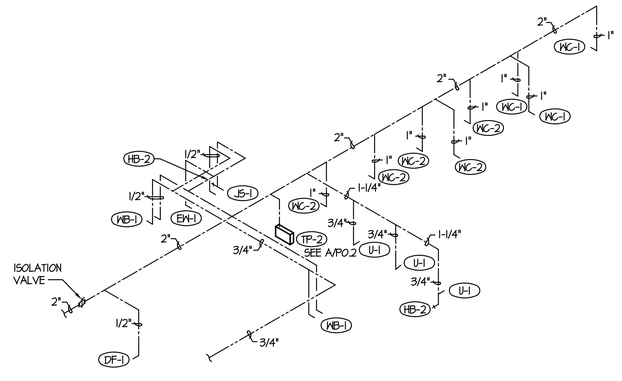

E | WATER PIPING ISOMETRIC - TOILET ROOMS 419 & 420 | NO SCALE

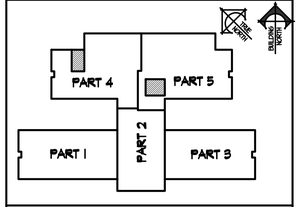

ORIGINAL DRAWING SIGNED BY: DWAYNE C. SUDWEEKS
DATE ORIGINAL SIGNED: Feb 08, 2019
ORIGINAL ON FILE AT ENGINEERED SYSTEMS ASSOCIATES
1355 EAST CENTER, POCATELLO, IDAHO 83201

PROFESSIONAL ENGINEER REGISTERED 5762 STATE OF IDAHO DWAYNE C. SUDWEEKS

Engineered Systems Associates
1355 EAST CENTER
POCATELLO, IDAHO 83201
PHONE: (208) 233-0501
FAX: (208) 233-0529
EMAIL: esa@engsystems.com
ESA JOB NUMBER: 18070

nbw architects p.a.
ARCHITECTURE / PLANNING / INTERIORS
SCOTT L. NIELSON, A.I.A. KEVIN R BODILY, A.I.A. JAMES H WYATT, A.I.A
980 JOHN ADAMS PARKWAY P.O. BOX 2212 - IDAHO FALLS, IDAHO 83402-2212
(P) 208-522-8770 (F) 208-522-8785 (W) nbwarchitects.com

PROJECT:
NEW ELEMENTARY SCHOOL FOR
JEFFERSON COUNTY SCHOOL DISTRICT 251
ELEMENTARY SCHOOL
RIGBY, IDAHO

SHEET TITLE:
LARGE SCALE PLUMBING PLANS AND DETAILS

REVISIONS	
2-12-19	CONSTRUCTION SET

PROJECT NO.
18012
DATE:
FEBRUARY 2019
DRAWN BY:
M JENSEN
CHECKED BY:
D SUDWEEKS

DRAWING NO.:
P2.2

2/8/2019 9:28:49 AM F:\18\18070 Jefferson Co. Elem (Rigby)\18070-P2.2.dwg