NOTE:
ALL WASTE AND WATER LINES TO BE RUN IN CRAWL SPACE. REFER TO SHEET P1.0. VENT PIPING TO BE RUN ABOVE CEILINGS.

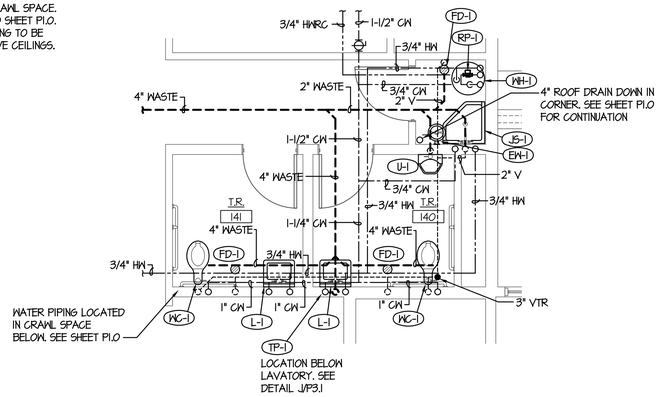

A | LARGE SCALE TOILET ROOMS 140 & 141 | SCALE: 1/4"=1'-0"

NOTE:
ALL WASTE AND WATER LINES TO BE RUN IN CRAWL SPACE. REFER TO SHEET P1.0. VENT PIPING TO BE RUN ABOVE CEILINGS.

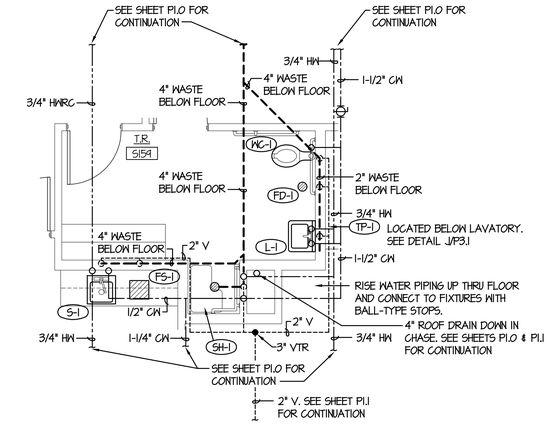

B | LARGE SCALE TOILET ROOM 5159 | NO SCALE

NOTE:
ALL WASTE AND WATER LINES TO BE RUN IN CRAWL SPACE. REFER TO SHEET P1.0. VENT PIPING TO BE RUN ABOVE CEILINGS.

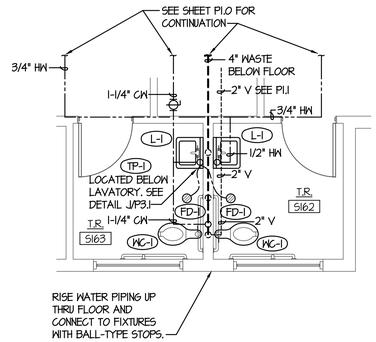

C | LARGE SCALE TOILET ROOMS 5162 & 5163 | SCALE: 1/4"=1'-0"

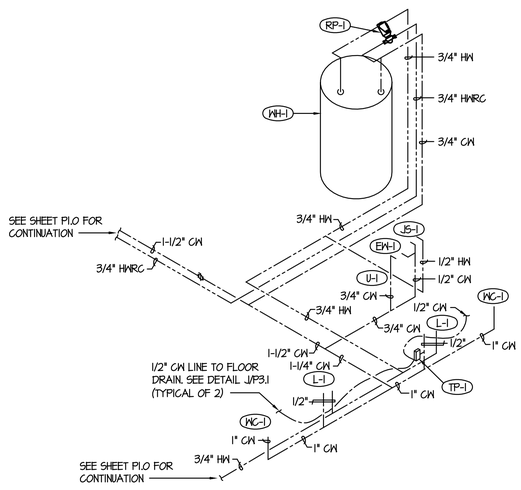

D | WATER PIPING ISOMETRIC - TOILET ROOMS 140 & 141 | NO SCALE

NOTE:
ALL WASTE AND WATER LINES TO BE RUN IN CRAWL SPACE. REFER TO SHEET P1.0. VENT PIPING TO BE RUN ABOVE CEILINGS.

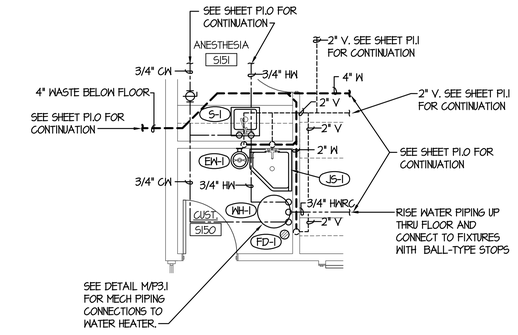

E | LARGE SCALE CUSTODIAL ROOM 5150 | SCALE: 1/4"=1'-0"

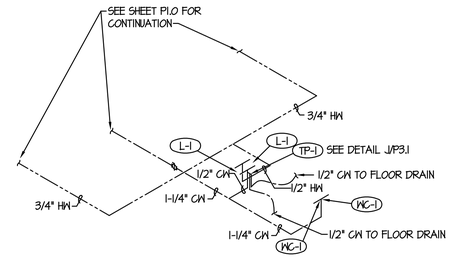

F | WATER PIPING ISOMETRIC - TOILET ROOMS 5162 & 5163 | NO SCALE

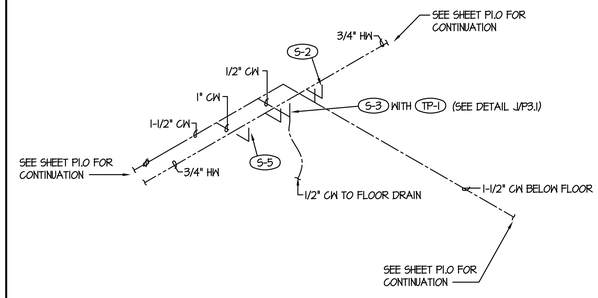

G | WATER PIPING ISOMETRIC - UTILITY ROOM 5153 & 5154 | NO SCALE

NOTE:
ALL WASTE AND WATER LINES TO BE RUN IN CRAWL SPACE. REFER TO SHEET P1.0. VENT PIPING TO BE RUN ABOVE CEILINGS.

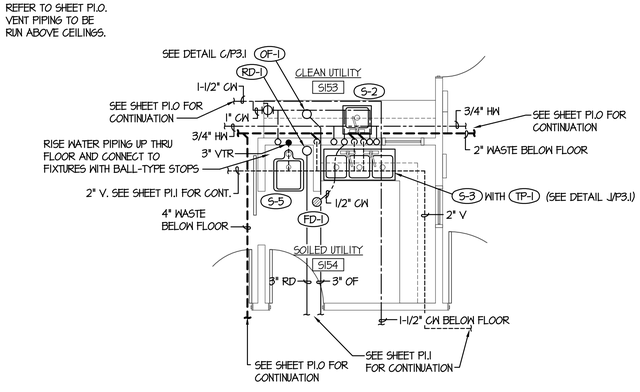

H | LARGE SCALE UTILITY ROOMS 5153 & 5154 | SCALE: 1/4" = 1'-0"

NOTE:
ALL WASTE AND WATER LINES TO BE RUN IN CRAWL SPACE. REFER TO SHEET P1.0. VENT PIPING TO BE RUN ABOVE CEILINGS.

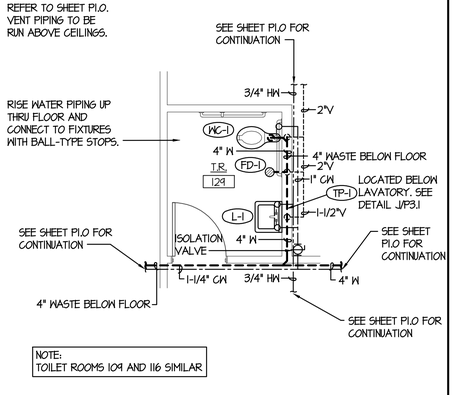

NOTE:
TOILET ROOMS 109 AND 116 SIMILAR

J | LARGE SCALE T.R. 129 | SCALE: 1/4"=1'-0"

ORIGINAL DRAWING SIGNED BY: DWAYNE C. SUDWEEKS
DATE ORIGINAL SIGNED: AUG 19, 2019
ORIGINAL ON FILE AT: ENGINEERED SYSTEMS ASSOCIATES
1355 EAST CENTER POCATELLO, IDAHO 83201

PRELIMINARY DRAWING NOT FOR CONSTRUCTION

PROFESSIONAL ENGINEER REGISTERED STATE OF IDAHO DWAYNE C. SUDWEEKS 6762

Engineered Systems Associates
1355 EAST CENTER
POCATELLO, IDAHO 83201
PHONE: (208) 233-0501
FAX: (208) 233-0529
EMAIL: esa@engsystems.com
ESA JOB NUMBER: 19034

BRENT A. MCFARLAND AR-2561
STATE OF IDAHO

JR&A ASSOCIATES
1152 BOND AVENUE - Suite A - REXBURG, IDAHO 83440
WWW.JRWA.COM VOICE (208) 359-2309 FAX (208) 359-2271

CONSULTANTS:

STUCTURAL ENGINEERING
FROST STRUCURAL ENGINEERING
1020 Lincoln Road
Idaho Falls, Idaho 83401
(208) 227-8404
Fax (208) 227-8405

MECHANICAL ENGINEERING
ENGINEERED SYSTEMS ASSOC.
1355 East Center
Pocatello, Idaho 83201
(208) 233-0501
Fax (208) 233-0529

ELECTRICAL ENGINEERING
PAYNE ENGINEERING INC.
1823 E. Center St.
Pocatello, Idaho 83201
(208) 232-4439
Fax (208) 232-1435

PROJECT:
DR. JOSPEH R. FULLMER
MEDICAL OFFICE BUILDING
PROPERTIES, LLC
REXBURG, IDAHO

DRAWING TITLE:
LARGE SCALE PLANS AND ISOMETRICS

REVISION:		
#	DATE	COMMENT

DRAWN BY: M THIEL	JOB NO: 737
CHECKED BY: M JENSEN	DATE: AUGUST 2019
PLOT DATE: Aug 19, 2019	

DRAWING NO.
FILE: 19034-P2.1.dwg
P2.1
OF FIVE

F:\19\19034 Fullmer Eye Clinic\19034-P2.1.dwg Aug 19, 2019 - 10:40am